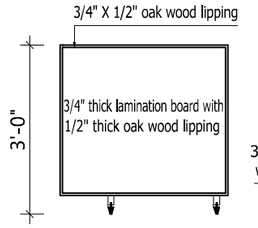

SIDE ELEVATION

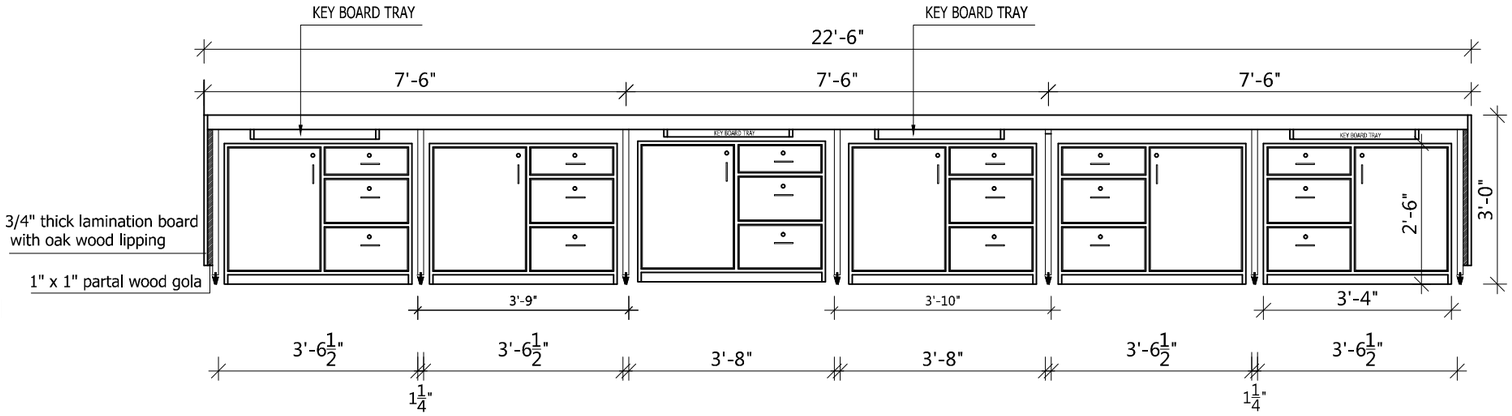

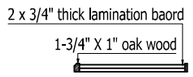

SECTION

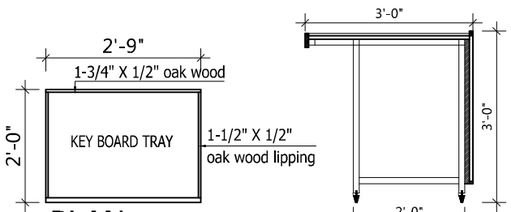

PLAN

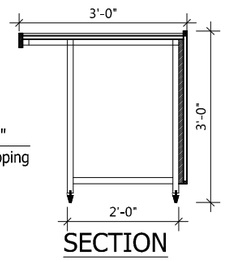

SECTION

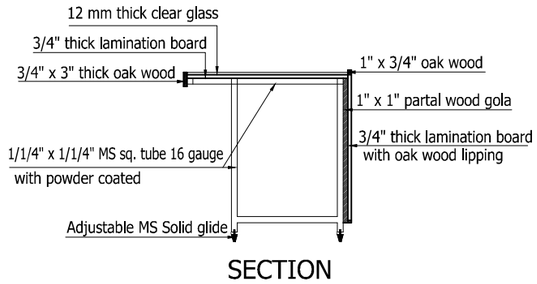

SECTION

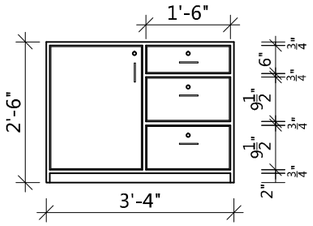

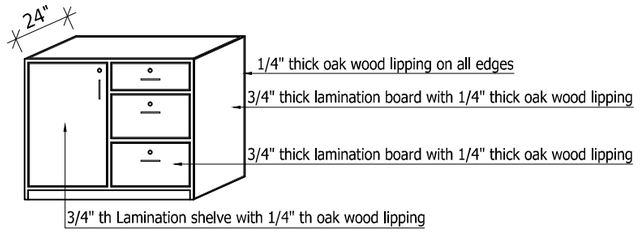

INDUSTRIAL LINKAGES TECHNOLOGY PARK TECHNOLOGY INCUBATOR SERVICE ICCBS, UNIVERSITY OF KARACHI.	LAB COUNTER WITH CABINETS Size: 22'-6" X 3'-0" X 36" deep	DATE : NOV.2015 SCALE : 3/8"=1'-0" DRAWN BY : M.NASIR DRG. NO. : A-25

SHAHZAD ASSOCIATES
CONSULTING ARCHITECTS, ENGINEERS & PLANNERS
KARACHI OFFICE: 2ND FLOOR FARZANA BUILDING,SHAHEED-E-MILLAT ROAD.
KARACHI. TEL: 34388857,34384591, FAX:(92-021) 34530754