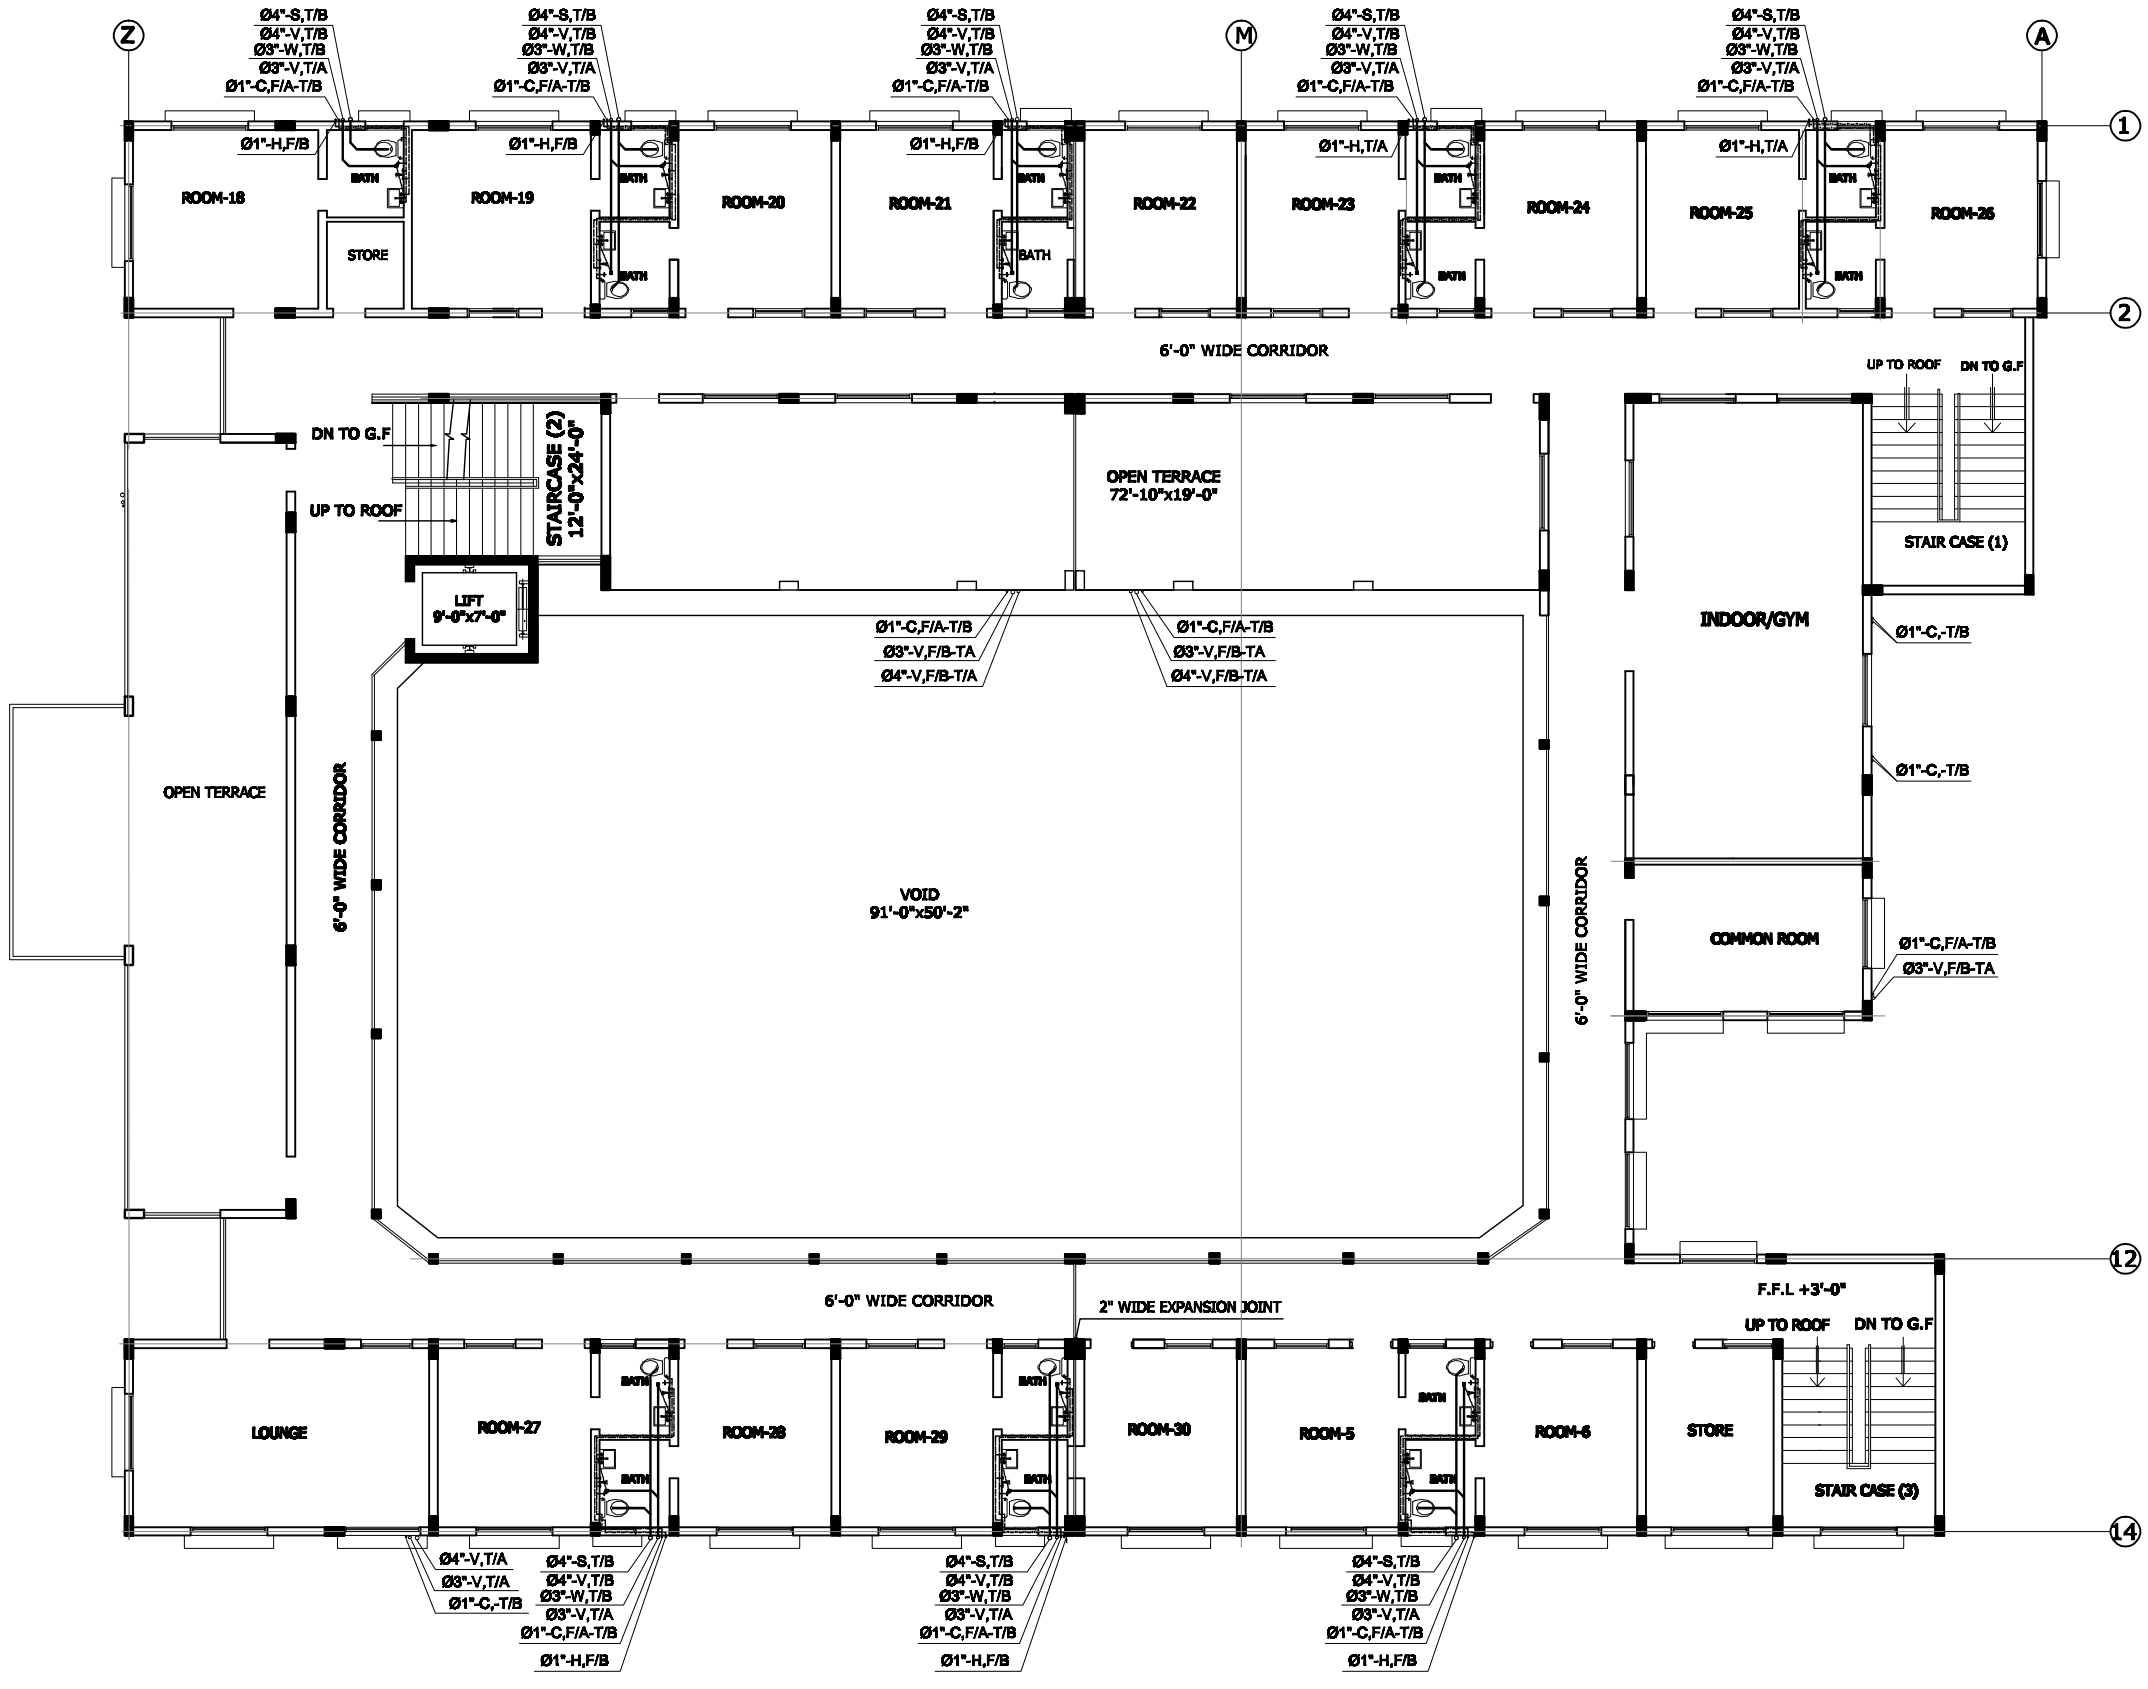

Project : GIRLS HOSTEL AT UNIVERSITY OF KARACHI (ICCBS)	**Title :** FIRST FLOOR PLUMBING LAYOUT AND DETAIL	Date : MARCH 2017 Scale : N.T.S Drawn by : SK HUSSAIN Dwg No. : P - 03	SHAHZAD ASSOCIATES CONSULTING ARCHITECTS, ENGINEERS & PLANNERS KARACHI OFFICE: 2ND FLOOR FARZANA HOUSE(NEAREED-E-MILLAT ROAD, KARACHI. TEL: 4388857,4384591, FAX:(92-021) 4530754