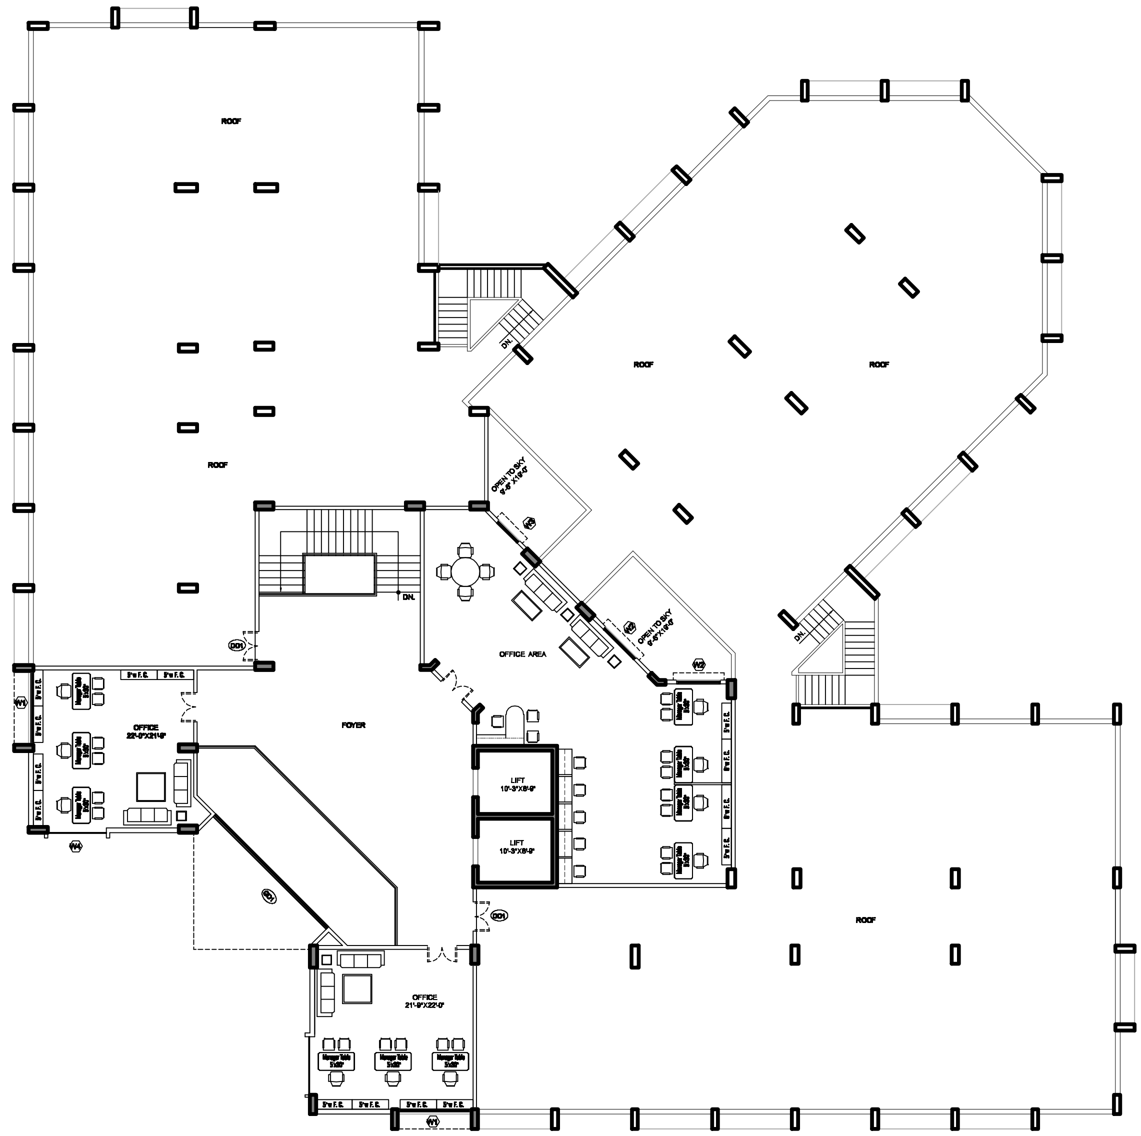

INDUSTRIAL LINKAGES TECHNOLOGY PARK TECHNOLOGY INCUBATOR INCUBATEE BUILDING ICCBS, UNIVERSITY OF KARACHI	FURNITURE LAYOUT PLAN FIRST FLOOR PLAN	DATE : OCTOBER.2017 SCALE : N.T.S DESIGN BY : RAJA WASI DRG. NO. : A-02	SHAHZAD ASSOCIATES CONSULTING ARCHITECTS, ENGINEERS & PLANNERS